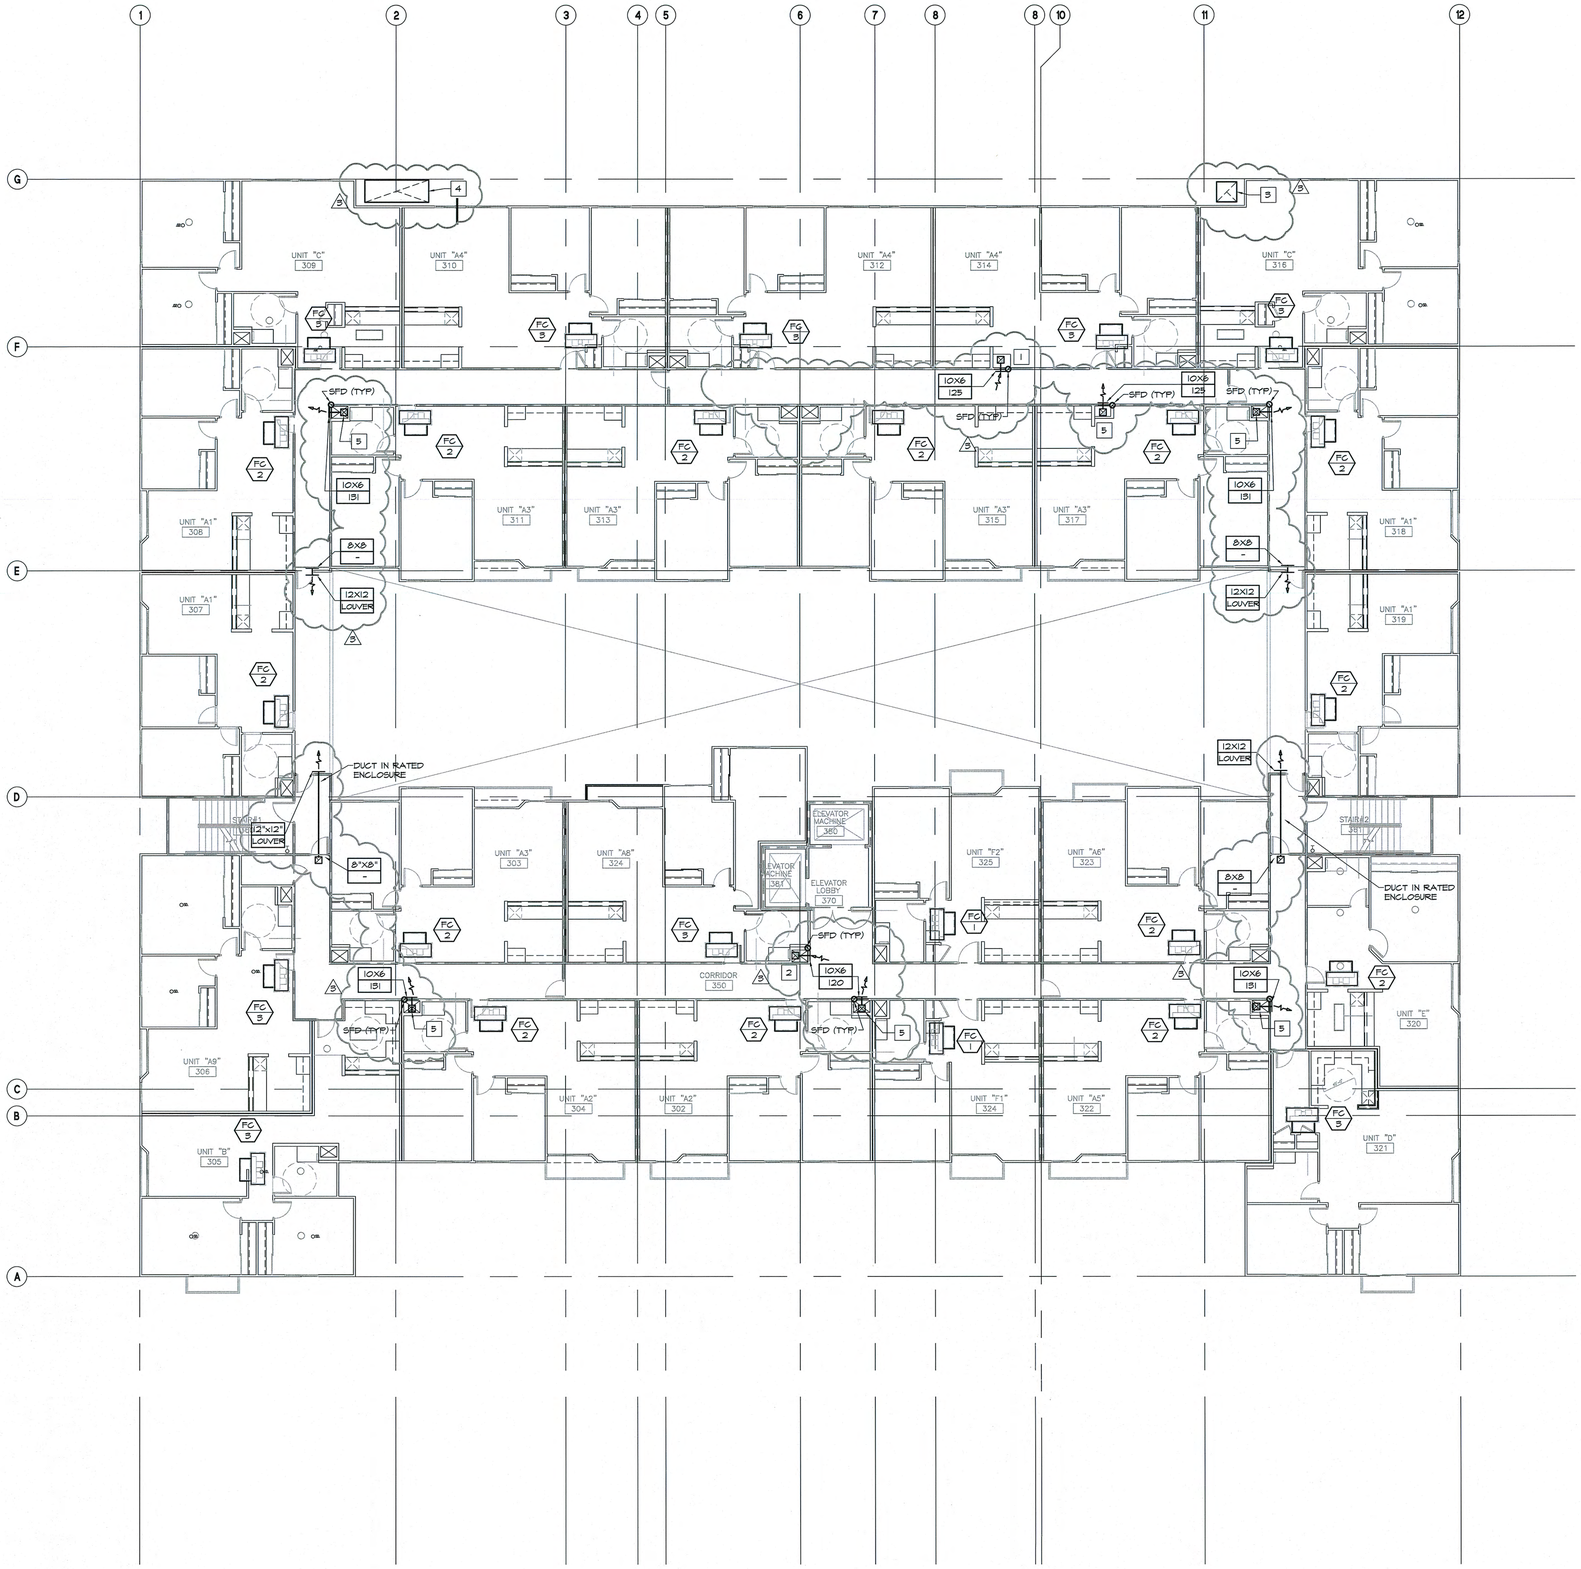

INDICATES FULL HIGHT RATED CORRIDOR WALLS SEE ARCH. DRAWINGS.

SEE PARTIAL HVAC PLANS ON SHEETS M-3.0, M-3.1 & M-3.2 FOR AIR DISTRIBUTION LAYOUT AT EACH UNIT.

HVAC KEY NOTES:

1. 10"x8" EA DUCT UP & 8"x8" DN.
2. 10"x8" EA DUCT UP & 8"x8" DN.
3. 36"x36" EA DUCT UP & DN.
4. 114"x40" EA DUCT UP & DN.
5. 10"x8" SA DUCT UP & 8"x8" DN.

jag architecture
15 HUBBLE IRVINE
CALIFORNIA 92618
(949) 752-9333
FAX (949) 752-1207

CONSULTANT

CLIENT

Saticoy Realty Investments, LLC
LOS ANGELES, CALIFORNIA

PROJECT

APARTMENT BUILDING
20223-20237 W. SATICOY STREET
WINNETKA, CALIFORNIA

DRAWING TITLE

3RD FLOOR HVAC PLAN

REVISION

- 03-18-09 P.C. REV.

STAMP

REGISTERED PROFESSIONAL ENGINEER
ROBERT DAVAR
No. M 17067
Exp. 06/30/09
MECHANICAL
STATE OF CALIFORNIA
03/20/09

DAVAR & ASSOC.
CONSULTING ENGINEERS
12016 Telegraph Road, Suite 205
Santa Fe Springs, California 90670
Tel. (562) 777-8050 Fax. (562) 777-0133

DATA

DATE: 07-20-2006
DRAWN BY: RM
J&G NO. 030703
SCALE: AS NOTED
SHEET

M-1.1.5

ALL DRAWINGS AND WRITTEN MATERIAL APPEARING HEREIN CONSTITUTE THE ORIGINAL AND UNPUBLISHED WORK OF THE ARCHITECT AND THE SAME MAY NOT BE DUPLICATED, USED OR DISCLOSED WITHOUT THE WRITTEN CONSENT OF THE ARCHITECT.