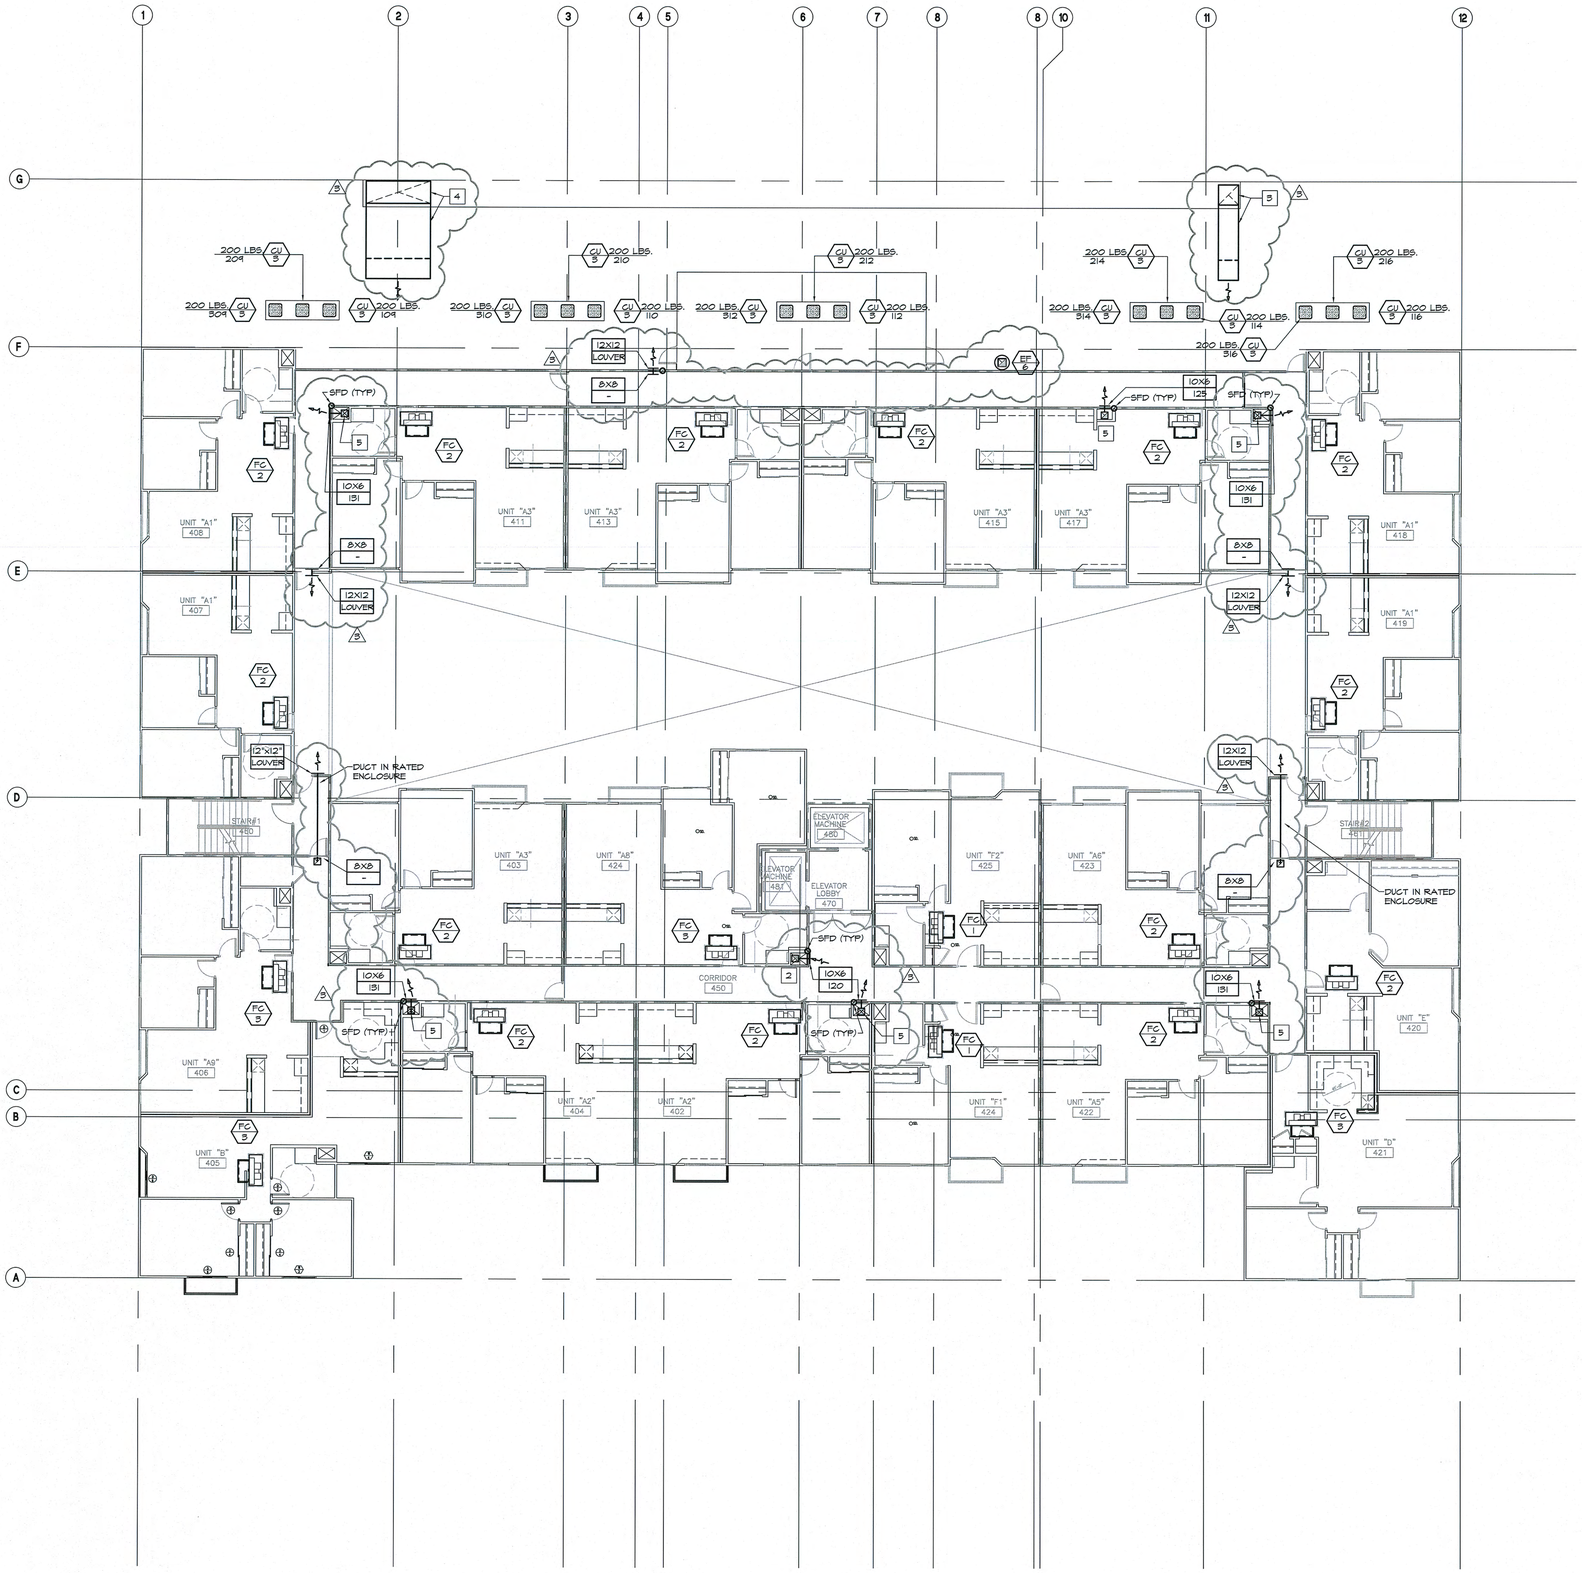

INDICATES FULL HIGHT RATED CORRIDOR WALLS SEE ARCH. DRAWINGS.

1

SEE PARTIAL HVAC PLANS ON SHEETS M-3.0, M-3.1 & M-3.2 FOR AIR DISTRIBUTION LAYOUT AT EACH UNIT.

3 HVAC KEY NOTES:

1. NOT USED.
2. 10X10 EA DUCT UP & 10X8 DN.
5. 36"X36" EA DUCT DN, TERMINATE OUTLET 3'-0" ACOVE ROOF & FROM EXT. WALL AND 10'-0" FROM INTAKE TO BLDG.
4. 114"X40" EA DUCT DN, TERMINATE OUTLET 3'-0" ACOVE ROOF & FROM EXT. WALL AND 10'-0" FROM INTAKE TO BLDG.
5. 10"X8" SA DUCT DN & 10X10 UP TO SUPPLY FAN ON ROOF.

jag architecture
15 HUBBLE IRVINE CALIFORNIA., 92618
(949) 752-9333
FAX (949) 752-1207
CONSULTANT

CLIENT

Saticoy Realty Investments, LLC
LOS ANGELES, CALIFORNIA

PROJECT

APARTMENT BUILDING
20223-20237 W. SATICOY STREET
WINNETKA, CALIFORNIA

DRAWING TITLE

4TH FLOOR HVAC PLAN

REVISION

3 03-18-09 P.C. REV.

STAMP

REGISTERED PROFESSIONAL ENGINEER
ROBERT DAVAR
No. M 24174
Exp. 12-31-09
MECHANICAL
STATE OF CALIFORNIA
03/20/09

DAVAR & ASSOC.
CONSULTING ENGINEERS
12016 Telegraph Road, Suite 205
Santa Fe Springs, California 90670
Tel: (562) 777-8050 Fax: (562) 777-0433

DATA

DATE: 07-20-2006
DRAWN BY: RM
J&G NO. 030703
SCALE: AS NOTED
SHEET

M-1.1.6

ALL DRAWINGS AND WRITTEN MATERIAL APPEARING HEREIN CONSTITUTE THE ORIGINAL AND UNPUBLISHED WORK OF THE ARCHITECT AND THE SAME MAY NOT BE DUPLICATED, USED OR DISCLOSED WITHOUT THE WRITTEN CONSENT OF THE ARCHITECT.