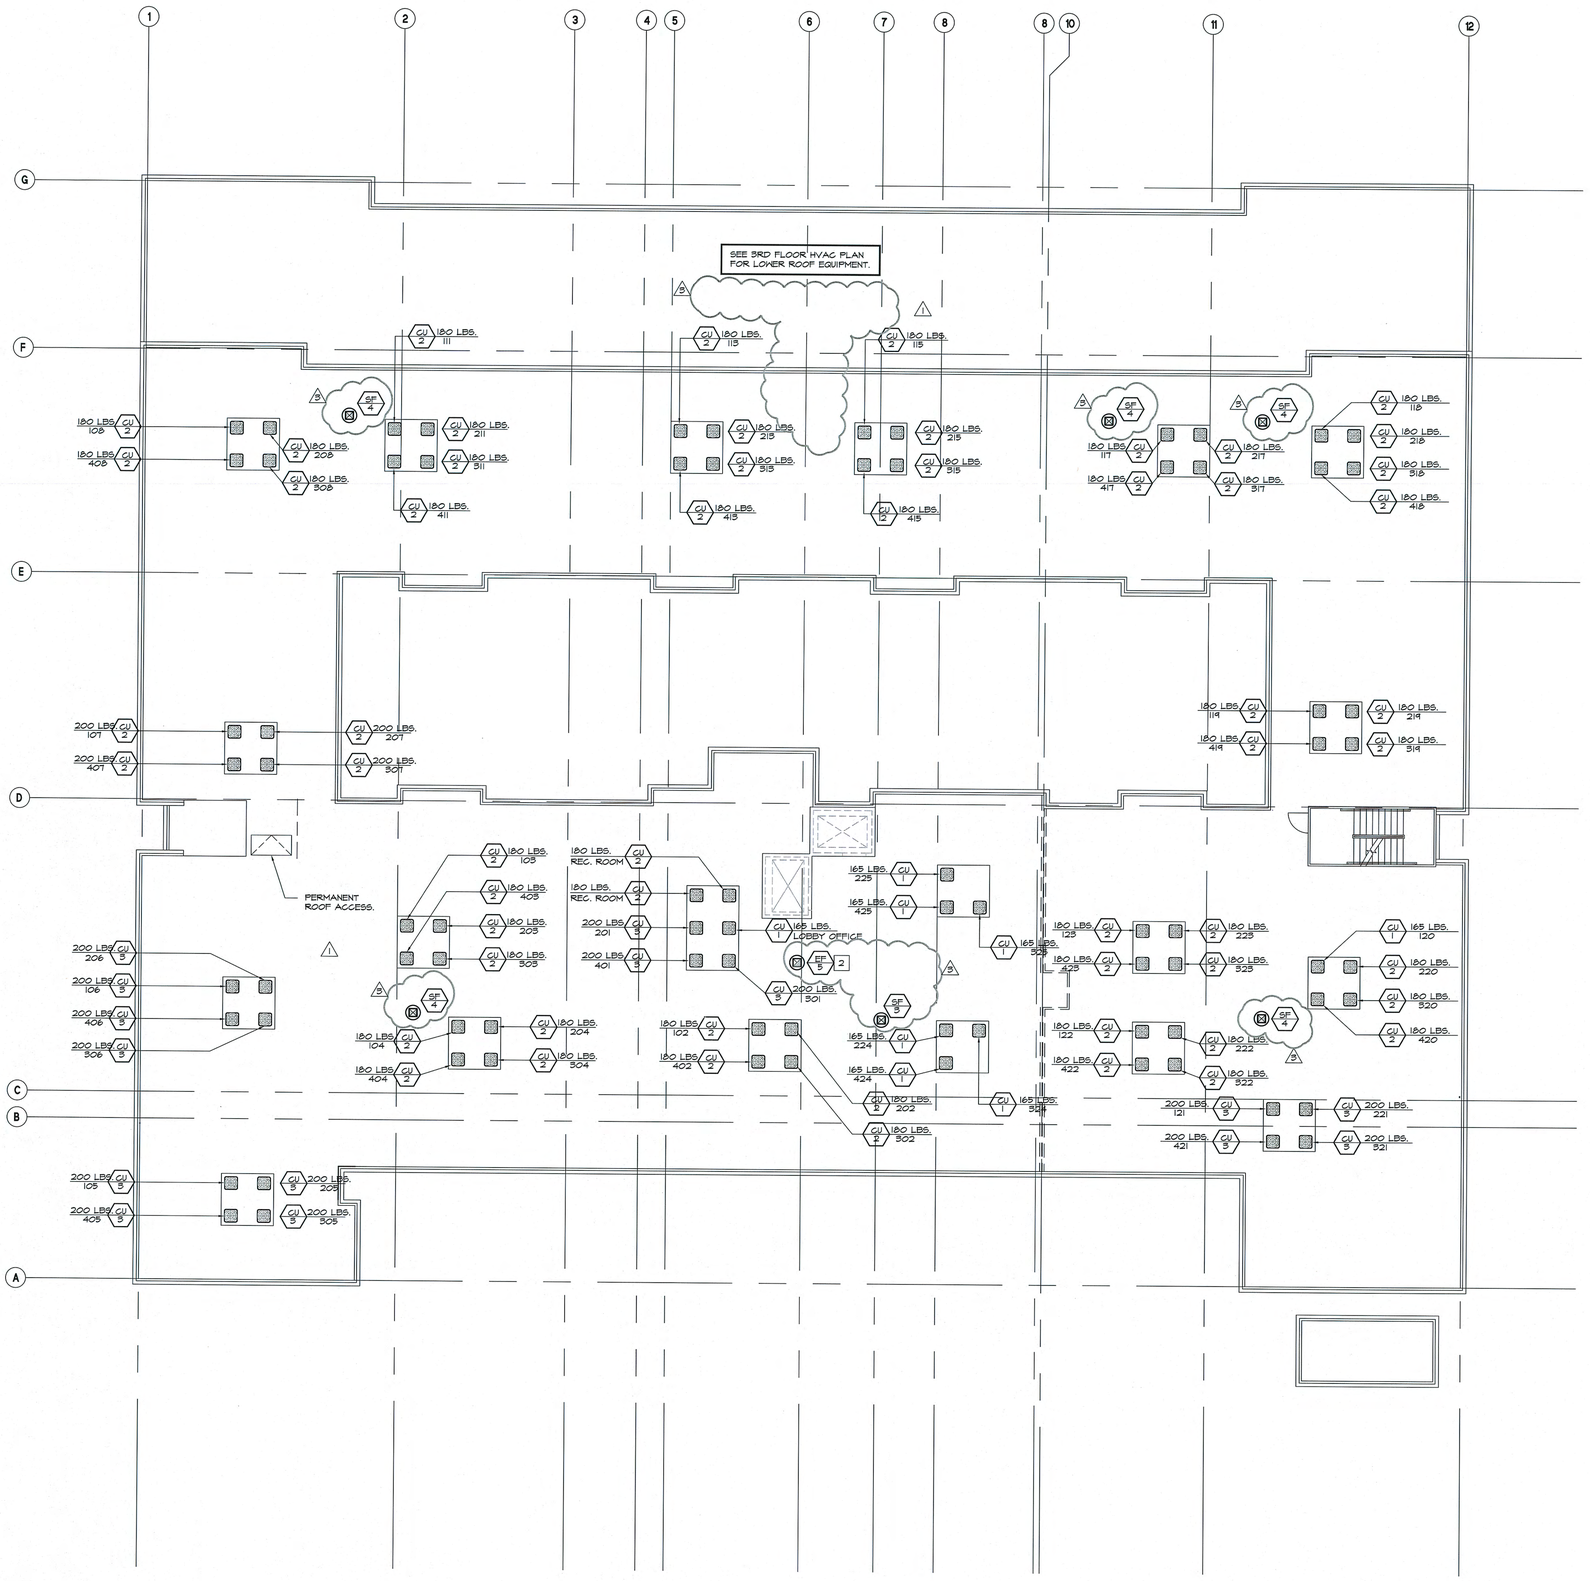

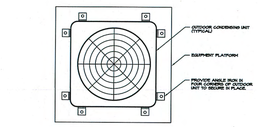

PLAN VIEW

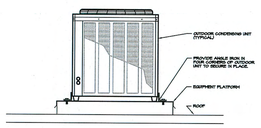

ELEVATION VIEW

HVAC KEY NOTES

1. 12"x12" EA DUCT DN THROUGH ROOF, TRANSITION TO 18x6 BELOW ROOF.
2. 10"x10" EA DUCT DN THROUGH ROOF, TRANSITION TO 14x6 BELOW ROOF.

jag architecture
13 HUBBLE IRVINE
CALIFORNIA 92618
(949) 752-9333
FAX: (949) 752-1207
CONSULTANT

CLIENT

Saticoy Realty Investments, LLC
LOS ANGELES, CALIFORNIA

PROJECT

APARTMENT BUILDING
20223-20237 W. SATICOY STREET
WINNETKA, CALIFORNIA

DRAWING TITLE

HVAC ROOF PLAN

REVISION

3 03-18-09 P.C. REV.

STAMP

DATA

DATE: 07-20-2006
DRAWN BY: RM
J&G NO. 030703
SCALE: AS NOTED
SHEET

M-1.1.7

DAVAR & ASSOC.
CONSULTING ENGINEERS
12016 Telegraph Road, Suite 205
Santa Fe Springs, California 90670
Tel: (562) 777-8050 Fax: (562) 777-0355

ALL DRAWINGS AND WRITTEN MATERIAL APPEARING HEREIN CONSTITUTE THE ORIGINAL AND UNPUBLISHED WORK OF THE ARCHITECT AND THE SAME MAY NOT BE DUPLICATED, USED OR DISCLOSED WITHOUT THE WRITTEN CONSENT OF THE ARCHITECT.