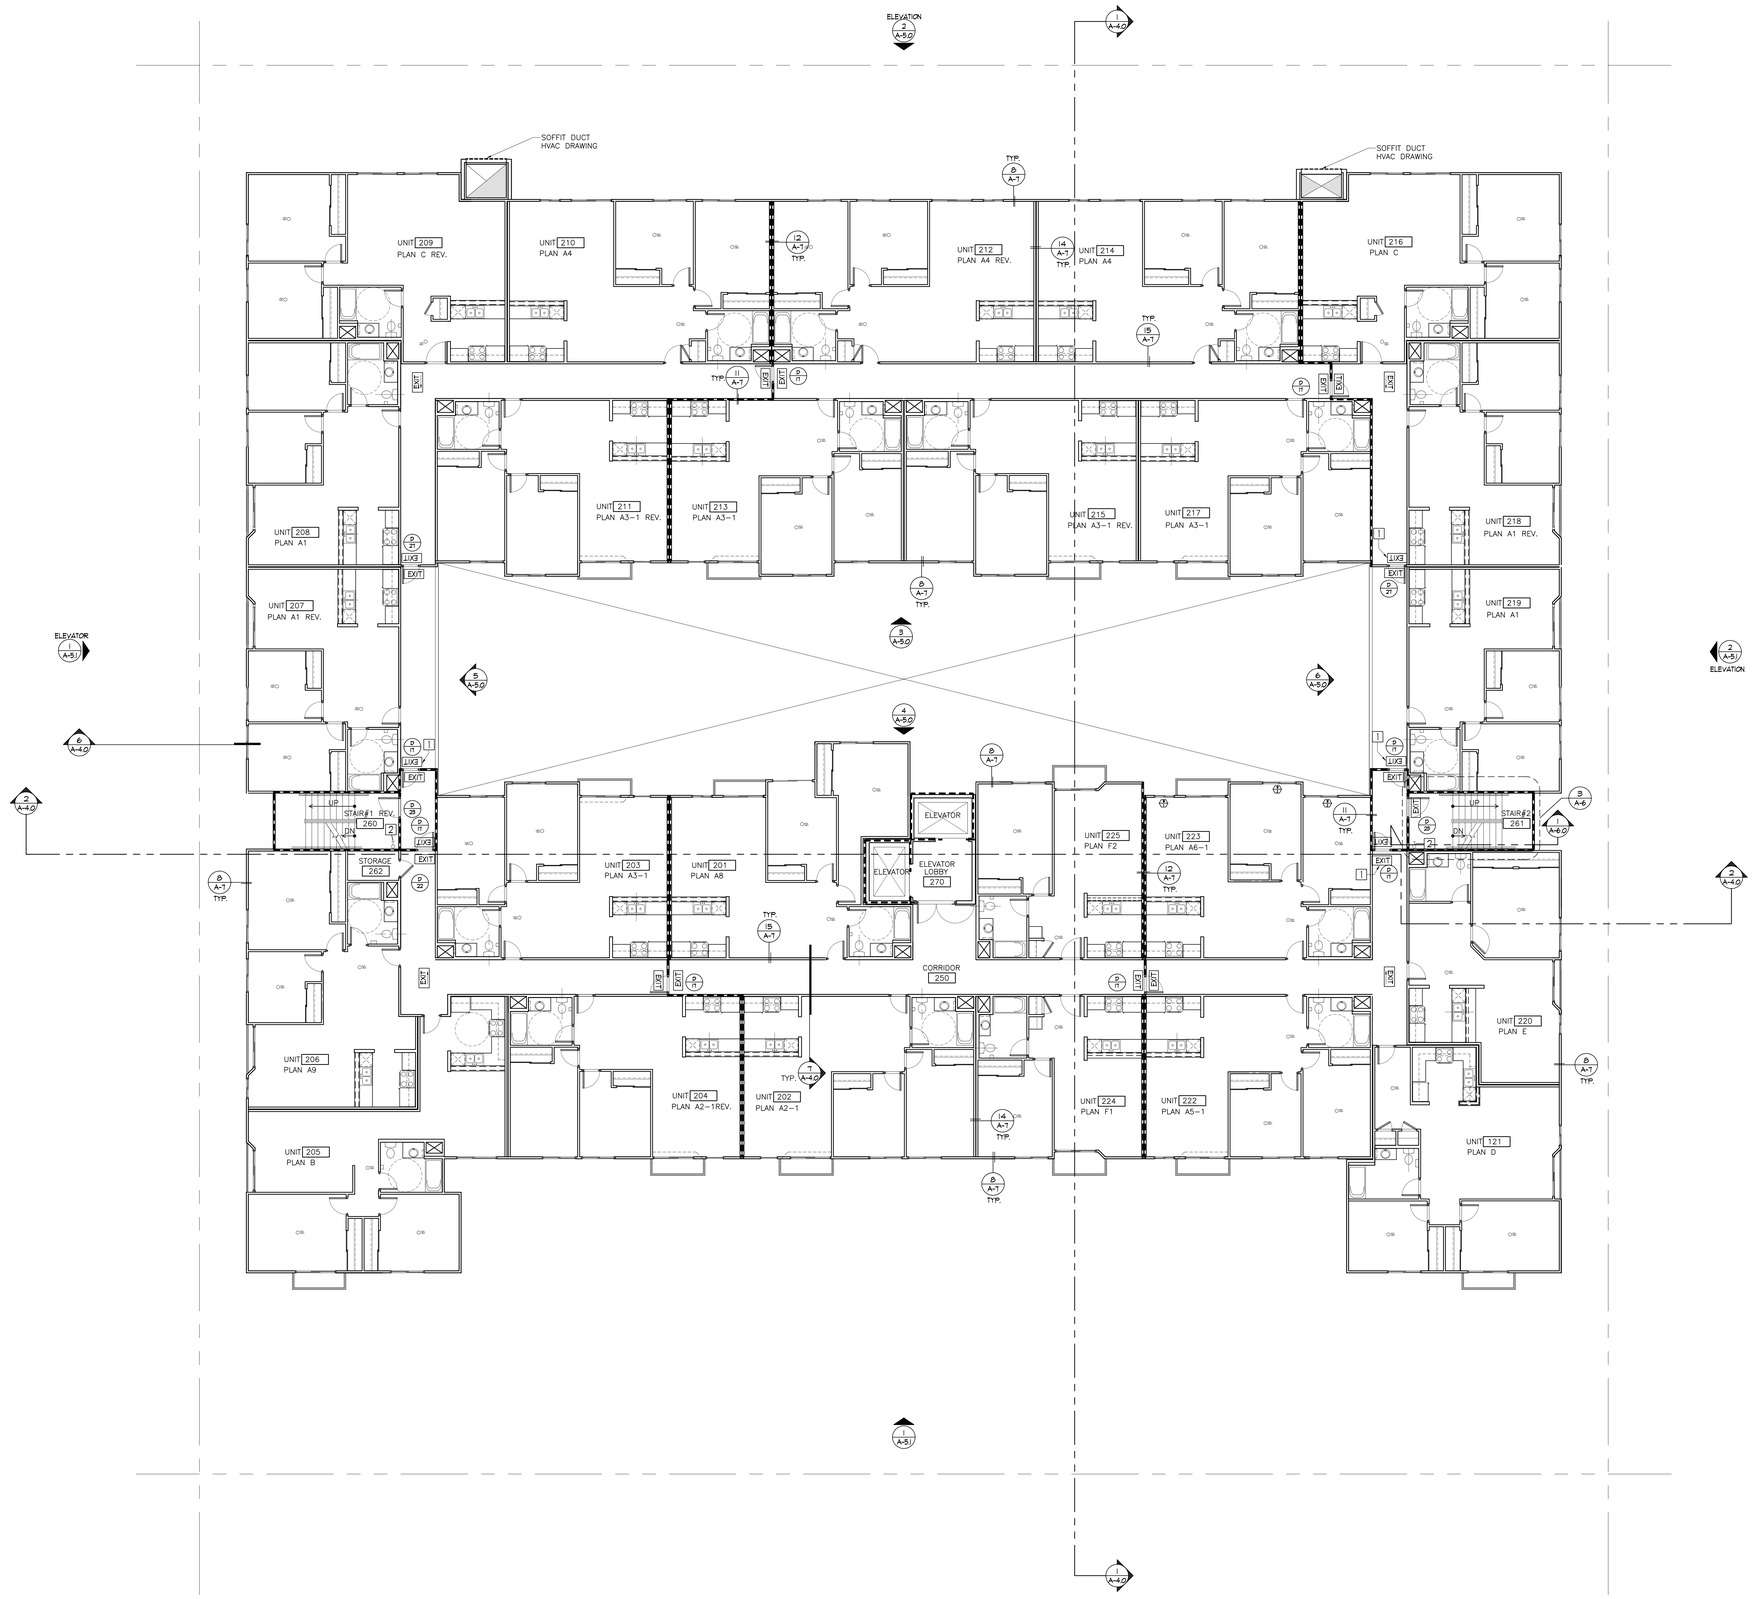

KEY NOTES:

1. PROVIDE EXIT SIGNS AND DIRECTIONAL EXIT SIGNS WITH MINIMUM 6" HIGH BY 3/4" STROKE BLOCK LETTERS ON A CONTRASTING BACKGROUND. SPACING BETWEEN SIGNS SHALL NOT EXCEED 100 FEET. INDICATE LOCATION OF EXIT SIGNS ON ARCHITECTURAL PLANS (L.A.M.C. 57.33; C.C.R. TITLE 24, PART 2, CHAPTER 10)
2. AUTOMATIC FIRE SPRINKLER RISE
3. 3'-0" HIGH RAILING W/ INTERMEDIATE HORIZONTAL RAILS AT 1-0" ON CENTER PROVIDES A 3'-0" WIDE GATE W/ LEVER HANDLE LATCH AND SIGN TO READ " THIS IS NOT AN EXIT".

GENERAL NOTES:

1. FOR ADDITIONAL INFORMATION OF EACH UNIT, PREFER TO SHEETS A-3.0 THRU A-3.2.

LEGEND:

2 HOUR WALL. PROVIDE (2) LAYERS 5/8" TYPE X GYPSBOARD AT BOTH SIDE OF STUD . CONSTRUCTION OF WALL SHALL "MEET THE RECOVERMENTS OF CHAPTER 7, ITEM 17-15 OF THE C.B.C.

FLOOR PLAN KEYNOTES, GENERAL NOTES & LEGEND — SCALE: NONE — 2

SECOND FLOOR UNITS:

TYPICAL TWO BEDROOM (A1) UNIT	= 4
TYPICAL TWO BEDROOM (A2) UNIT	= 0
TYPICAL TWO BEDROOM (A2-1) UNIT	= 2
TYPICAL TWO BEDROOM (A2-2) UNIT	= 0
TYPICAL TWO BEDROOM (A3) UNIT	= 0
TYPICAL TWO BEDROOM (A3-1) UNIT	=5
TYPICAL TWO BEDROOM (A3-2) UNIT	= 0
TYPICAL TWO BEDROOM (A4) UNIT	= 3
TYPICAL TWO BEDROOM (A5) UNIT	= 0
TYPICAL TWO BEDROOM (A5-1) UNIT	= 1
TYPICAL TWO BEDROOM (A5-2) UNIT	= 0
TYPICAL TWO BEDROOM (A6) UNIT	= 0
TYPICAL TWO BEDROOM (A6-1) UNIT	= 1
TYPICAL TWO BEDROOM (A7) UNIT	= 0
TYPICAL TWO BEDROOM (A8) UNIT	= 1
TYPICAL TWO BEDROOM (A9) UNIT	= 1
TYPICAL TWO BEDROOM (B) UNIT	= 1
TYPICAL TWO BEDROOM (C) UNIT	= 2
TYPICAL TWO BEDROOM (D) UNIT	= 1
TYPICAL ONE BEDROOM (E) UNIT	= 1
TYPICAL ONE BEDROOM (F1) UNIT	= 1
TYPICAL ONE BEDROOM (F2) UNIT	= 1
TOTAL UNITS FIRST FLOOR	= 25

SECOND FLOOR PLAN AREA= 00,000 Sq. Ft.

2ND FLOOR PLAN — SCALE: 1/8" = 1'-0" — 3

FLOOR PLAN LEGEND — SCALE: NONE — 1

jag architecture
15 HUBBLE IRVINE CALIFORNIA 92618
(949) 752-9333
FAX (949) 752-1207

CONSULTANT

CLIENT

Saticoy Realty Investments, LLC
LOS ANGELES, CALIFORNIA

PROJECT

APARTMENT BUILDING
20223-20237 W. SATICOY STREET
WINNETKA, CALIFORNIA

DRAWING TITLE

SECOND FLOOR PLAN

REVISION

STAMP

LICENSED ARCHITECT
N. CHRIS JALILI
No.C 22382
Exp. 5-31-07
STATE OF CALIFORNIA

DATA

DATE:	07-20-2006
DRAWN BY:	RM
J&G NO.	030703
SCALE:	AS NOTED
SHEET	

A-1.1.4

ALL DRAWINGS AND WRITTEN MATERIAL APPEARING HEREIN CONSTITUTE THE ORIGINAL AND UNPUBLISHED WORK OF THE ARCHITECT AND THE SAME MAY NOT BE DUPLICATED, USED OR DISCLOSED WITHOUT THE WRITTEN CONSENT OF THE ARCHITECT.