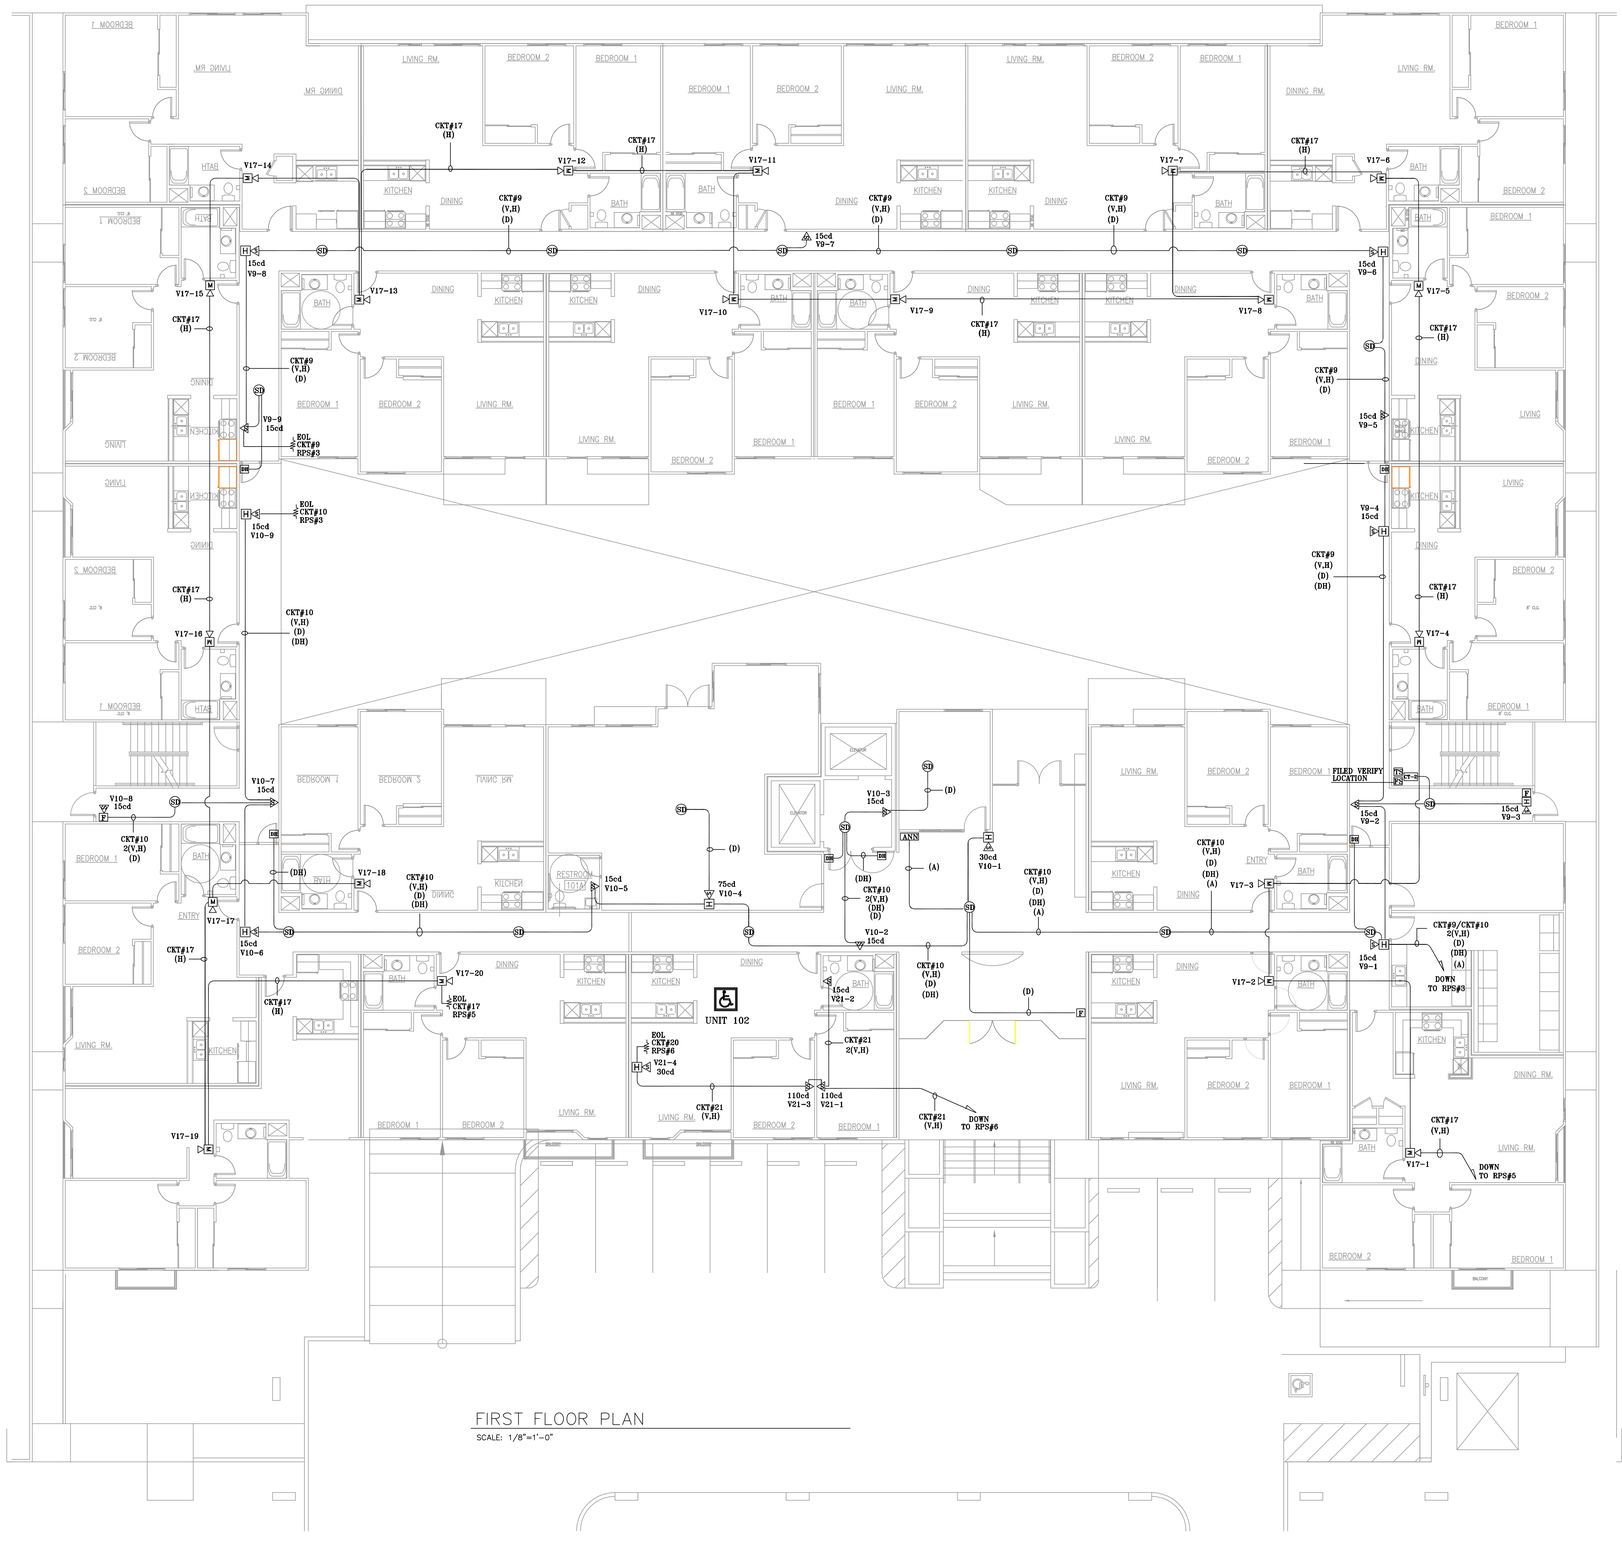

SYMBOL LIST

SYMBOL	DESCRIPTION
FACP	FIRE ALARM CONTROL PANEL
ANN	GRAPHIC ANNUCIATOR
RPS	REMOTE POWER SUPPLY
CC-1	SIGNAL MODULE
CT-2	DUAL INPUT MODULE
CR	CONTROL MODULE
F	PULL STATION
SD	SMOKE DETECTOR
HD	HEAT DETECTOR
DD	DUCT SMOKE DETECTOR
H	HORN/STROBE (WALL)
H	HORN/STROBE (CEILING)
S	STROBE (WALL)
S	STROBE (CEILING)
DH	DOOR HOLDER
FS	FLOW SWITCH
TS	TAMPER SWITCH
	SMOKE FIRE DAMPER

WIRE LEGEND

V,H	2#14 AWG.	VISIBLE CIRCUIT (STROBE) AUDIBLE CIRCUITS (HORN)
D	2#18 AWG.	ADDRESSABLE DATA CIRCUIT
A	2#18 AWG. 2#14 AWG.	ANNUNCIATOR
DH	2#14 AWG.	DOOR HOLDER

ALARM ENGINEERS
11145 TAMPA AVE. SUITE #24B
NORTH RIDGE, CA. 91326
TEL. (818) 831-5390 FAX. (818) 831-5391 LIC. # C10 867596

Project:

91 UNITS APARTMENT BUILDING

20223-20237 W. SATICOY STREET
WINNETKA, CALIFORNIA 91306

Revisions

No.	Date	Description
	5/5/06	FIRST RELEASE
1		

Sheet Title: FIRE ALARM SYSTEM
FIRST FLOOR

Sheet Number: FA-08

PDF Created with deskPDF PDF Writer - Trial :: http://www.docudesk.com