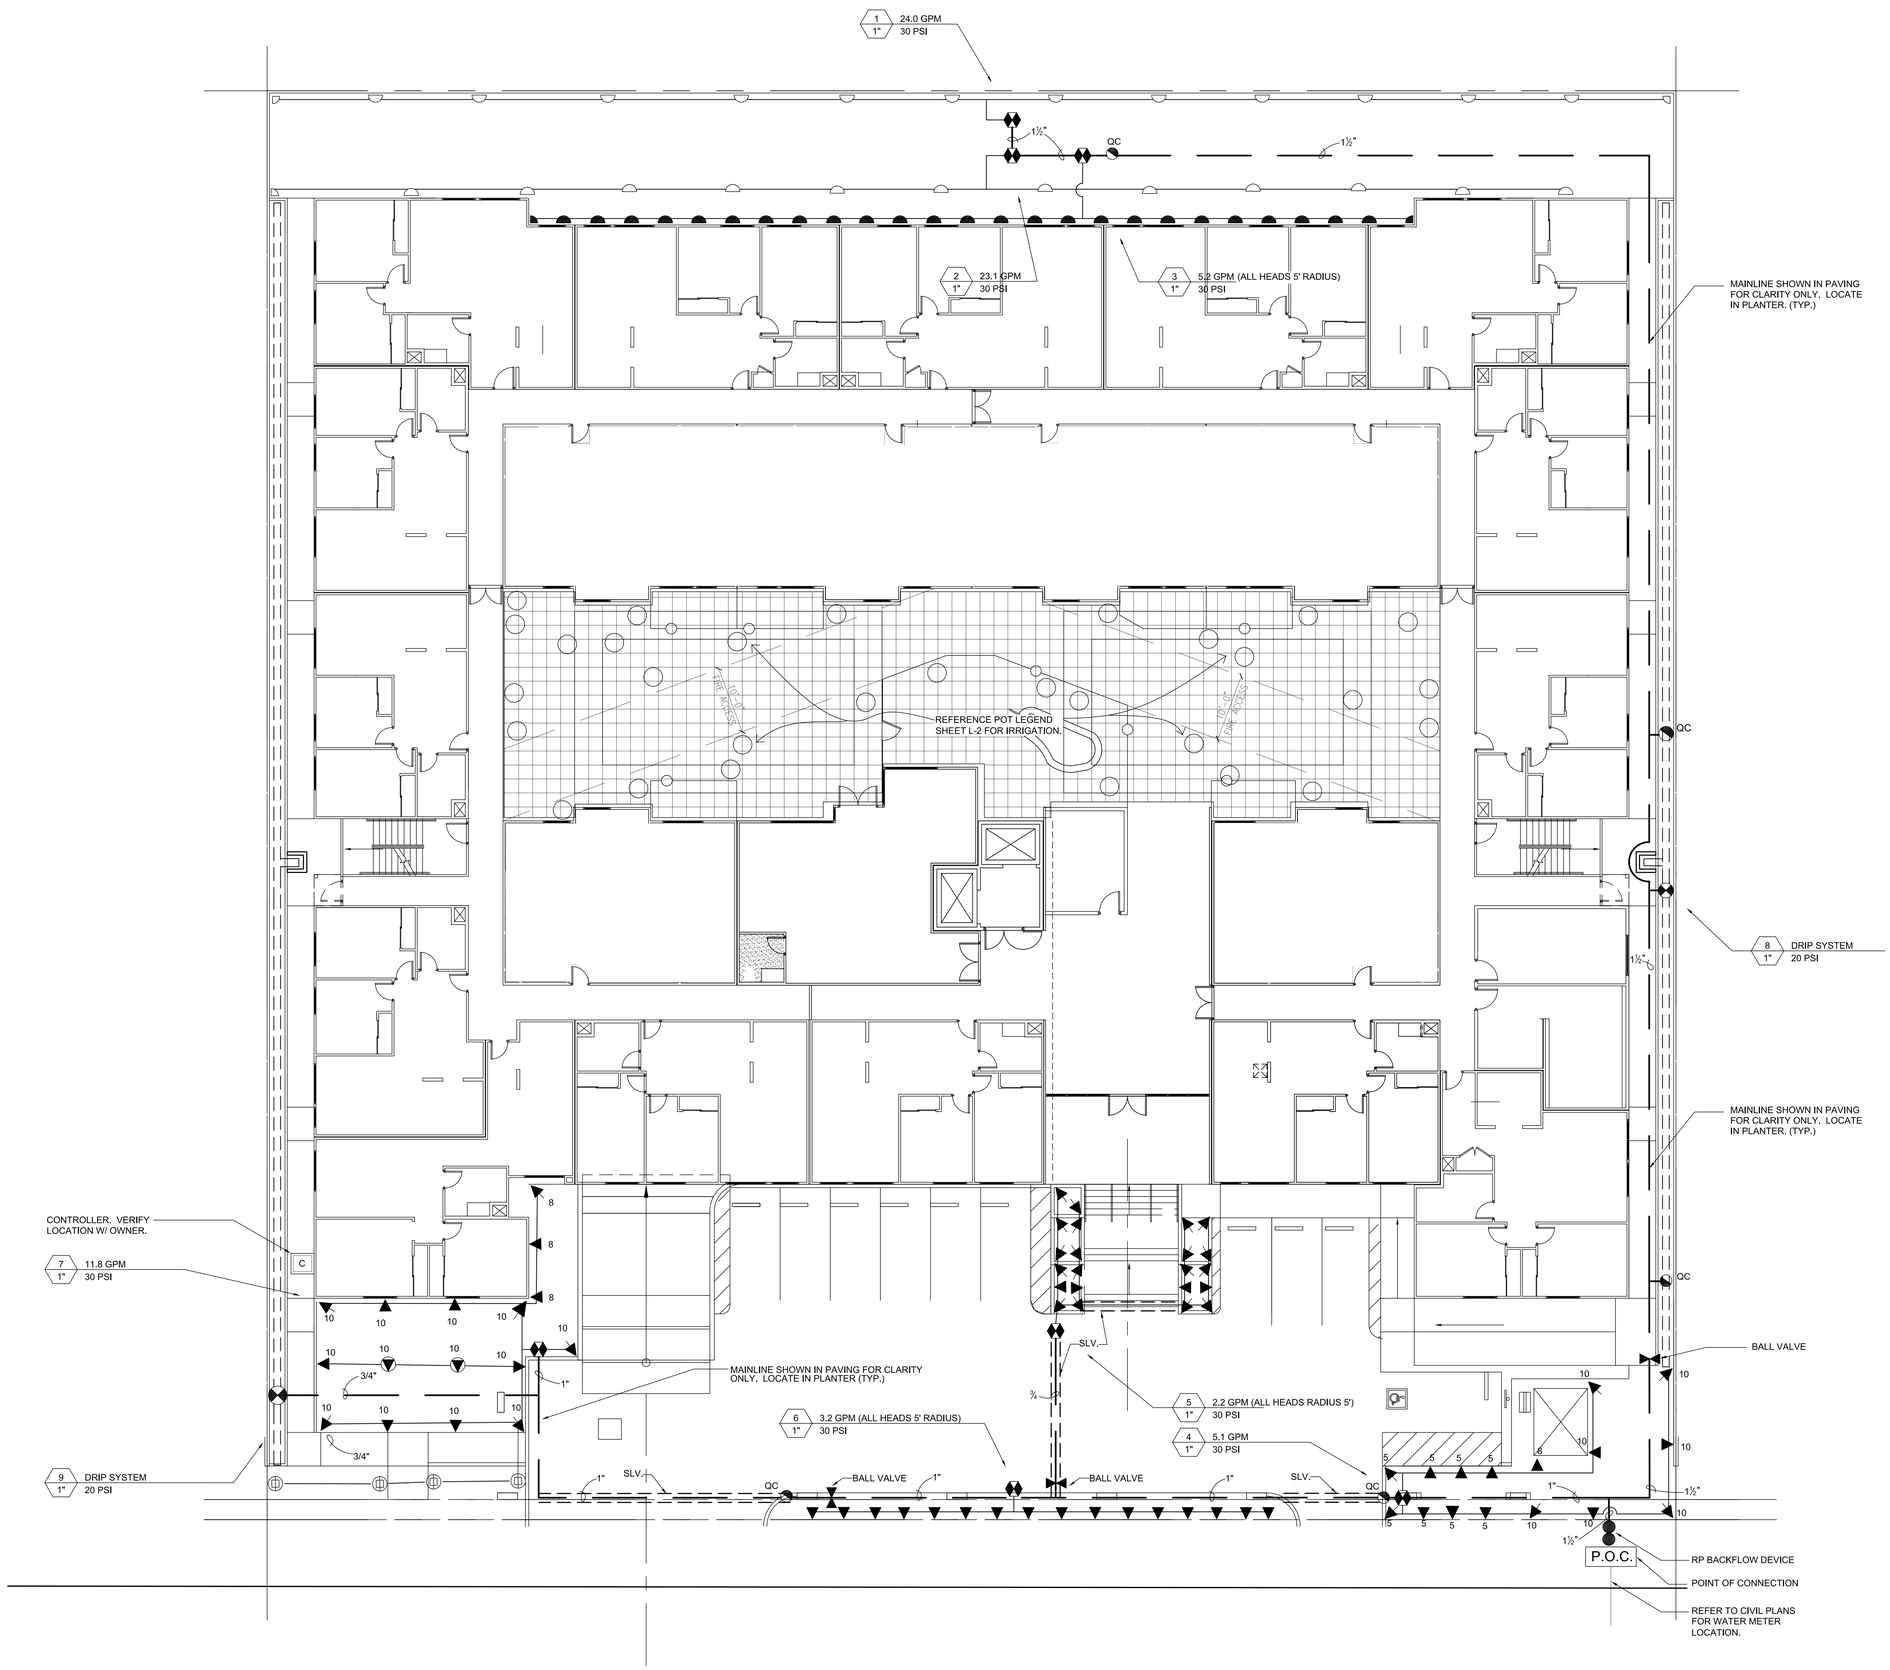

WATER MANAGEMENT POINT SYSTEM

PROJECT SQ. FT.:	*45,000*
Points Required:	*400*
1. Drip Irrigation	15
2. Lawn Area >10%	10
3. Irrigation Controller	5
4. Controller Enhancement	10
6. Drought tolerant plants	428
9. Landscape Meter	100
TOTAL	***568***

LATERAL SIZING:

UP TO 6 GPM OR 3 HEADS	1/2"
10 GPM	3/4"
17 GPM	1"
27 GPM	1 1/4"
38 GPM	1 1/2"
58 GPM	2"

N

0' 4' 8' 16'

jag architecture
15 HUBBLE IRVINE
CALIFORNIA 92618
(949) 752-9333
FAX: (949) 752-1207

SUDING DESIGN
Landscape Architects, Inc

10 East Islay Street
Santa Barbara, CA 93101
Telephone (805) 687-9455
Facsimile (805) 687-9433

REGISTERED LANDSCAPE ARCHITECT PHILIP R. SUDING NO. 3710 SIGNATURE 6/05 EXP. DATE STATE OF CALIFORNIA

Saticoy Realty Investments, LLC

LOS ANGELES, CALIFORNIA

APARTMENT BUILDING

20223–20237 SATICOY STREET
WINNETKA, CALIFORNIA

IRRIGATION PLAN

LICENSED ARCHITECT R. CHUD JACKSON No.C 22382 Exp. 3-31-06 STATE OF CALIFORNIA

DATE: 8-26-2005
DRAWN BY: BP/RM
J&G NO. 030703
SCALE: 1/8" = 1'-0"
SHEET

L-1

ALL DRAWINGS AND WRITTEN MATERIAL APPEARING HEREIN CONSTITUTE THE ORIGINAL AND UNPUBLISHED WORK OF THE ARCHITECT AND THE SAME MAY NOT BE DUPLICATED, USED OR DISCLOSED WITHOUT THE WRITTEN CONSENT OF THE ARCHITECT.