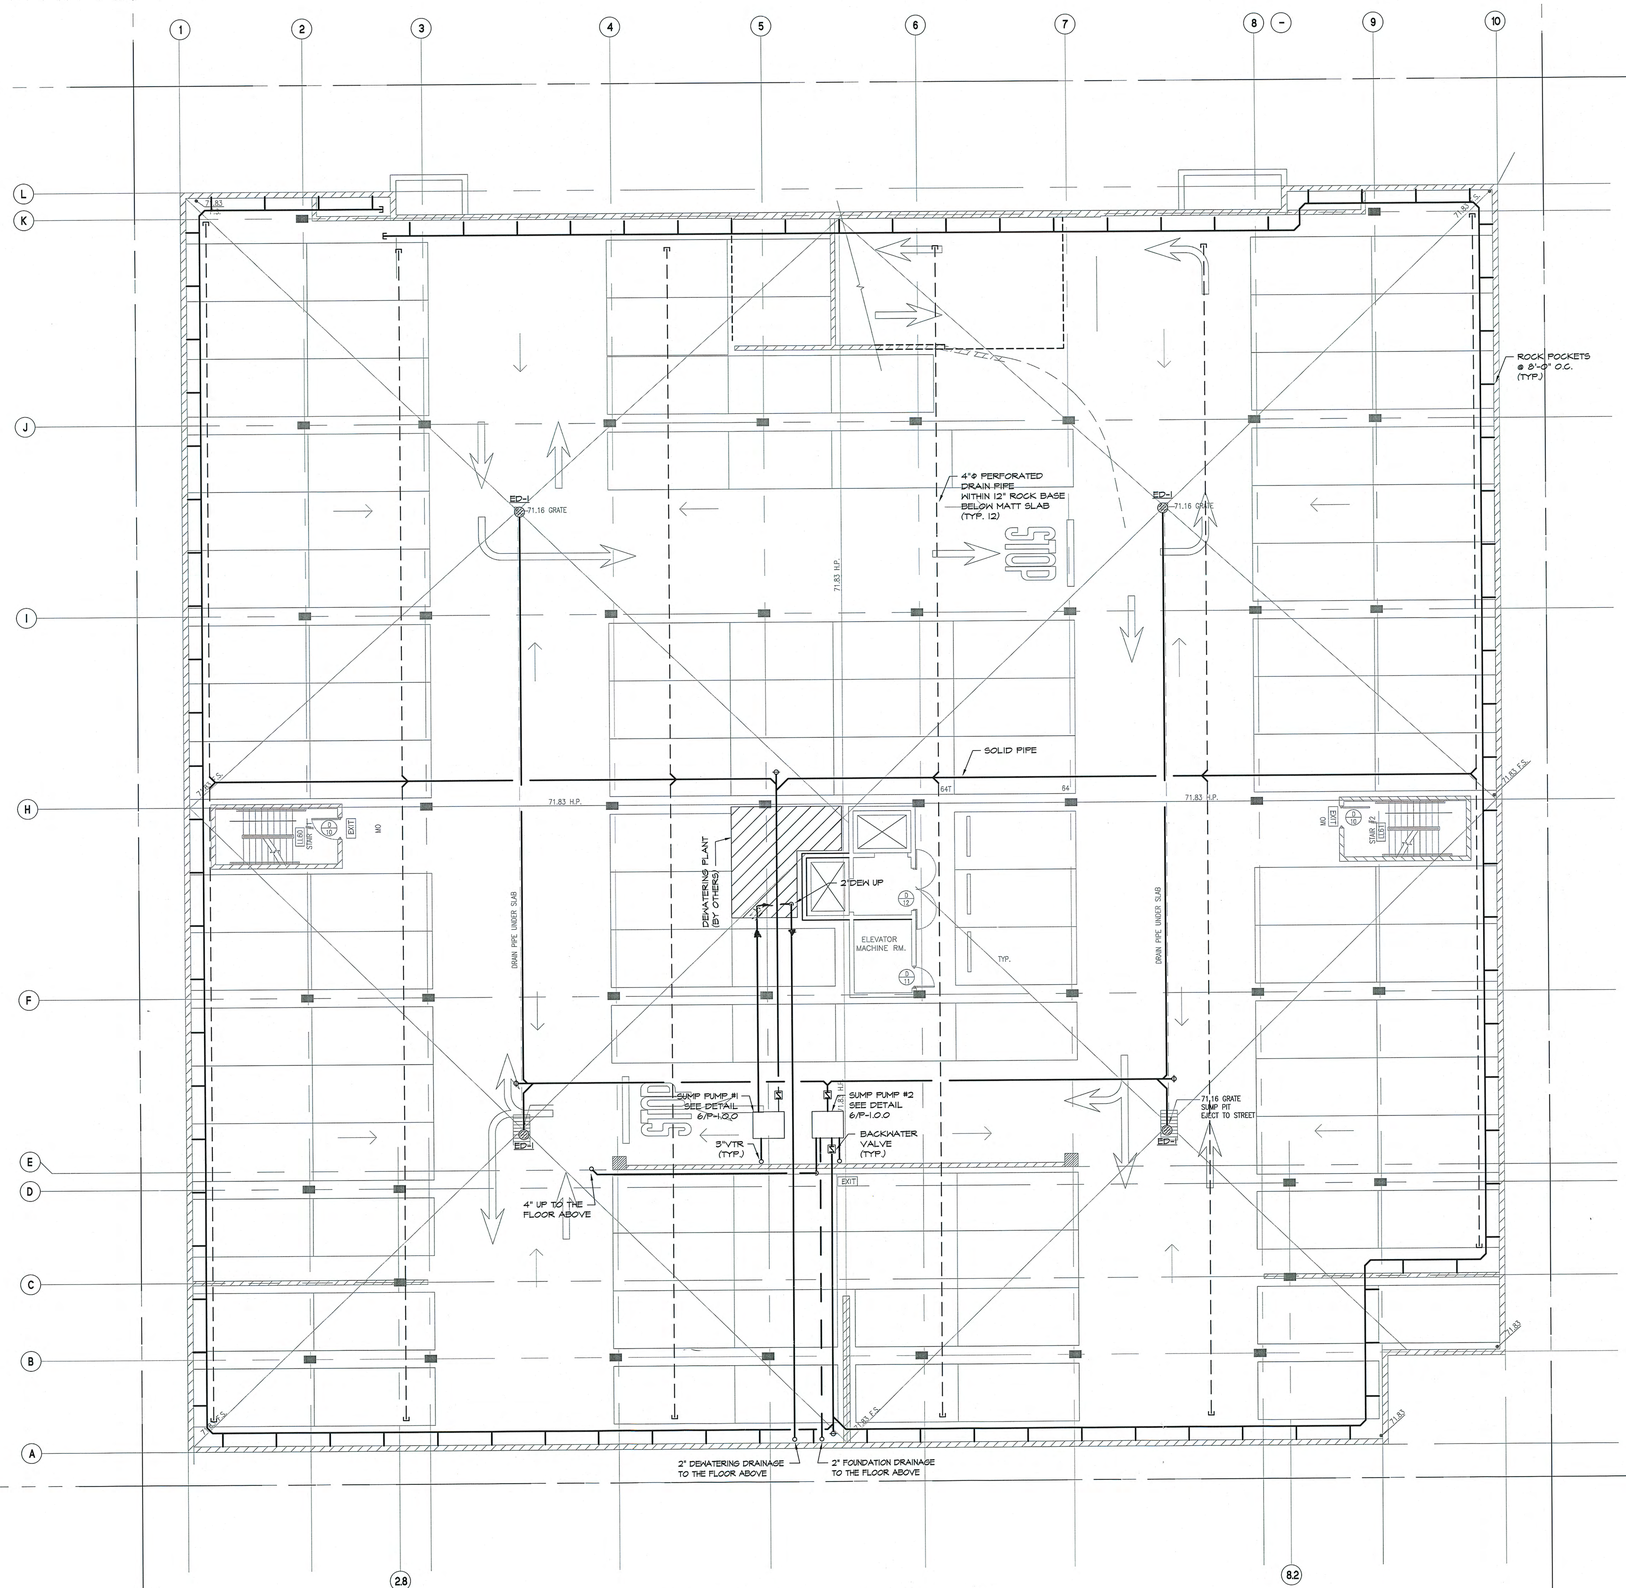

LOWER LEVEL BASEMENT PLAN

SCALE: 1/8"=1'-0"

1 / P-1.2.0

DRAINAGE NOTES:

1. THIS PLUMBING DRAWING IS PREPARED TO ONLY DEMONSTRATE THE MECHANICAL REQUIREMENTS OF SUBSURFACE DRAINAGE SYSTEM AS A PART OF THE OVERALL EFFORTS TO DESIGN SUCH SYSTEMS BY THE DESIGN TEAM MEMBERS BASED ON PROJECT'S SOIL REPORT AND COMMENTS FROM ARCHITECT, GEOTECHNICAL ENGINEER, CIVIL ENGINEER, WATER PROOFING CONSULTANT, PLUMBING CONTR., GENRAL CONTR., AND THE BUILDING DEPARTMENT.

THIS DRAWING ONLY SHOWS THE MECHANICAL MEANS FOR SUBSURFACE DRAINAGE WHERE THE DRAINAGE CAPACITY, PIPE SIZES, AND PIPE ROUTS ARE DETERMINED & APPROVED BY OTHER DESIGN TEAM MEMBERS, DAVAR & ASSOCIATES INC. ASSUMES NO RESPONSIBILITY TOWARDS FUTURE FUNCTIONALITY OF THIS SYSTEM.

2. APPROVAL FOR THE SUBSURFACE DRAINAGE SYSTEM SHALL BE OBTAINED FROM GEOTECHNICAL ENGINEER AFTER COMPLETION OF THE WORK AND PRIOR TO BURIAL OF ANY PIPING ACCORDING TO BUILDING DEPARTMENT REQUIREMENTS.

jag architecture
15 HUBBLE IRVINE
CALIFORNIA 92618
(949) 752-9333
FAX: (949) 752-1207

Saticoy Investment PROPERTIES
LOS ANGELES, CALIFORNIA

APARTMENT BUILDING
20223-20237 SATICOY STREET
WINNETKA, CALIFORNIA

LOWER LEVEL BASEMENT PLAN

DATE: 04-11-2006
DRAWN BY: HA
J&G NO. 030703
SCALE: AS NOTED
SHEET
P-1.2.0

DAVAR & ASSOC.
CONSULTING ENGINEERS
12016 Telegraph Road, Suite 205
Santa Fe Springs, California 90670
Tel: (562) 777-8050 Fax: (562) 777-0955

11/10/06

ALL DRAWINGS AND WRITTEN MATERIAL APPEARING HEREIN CONSTITUTE THE ORIGINAL AND UNPUBLISHED WORK OF THE ARCHITECT AND THE SAME MAY NOT BE DUPLICATED, USED OR DISCLOSED WITHOUT THE WRITTEN CONSENT OF THE ARCHITECT.