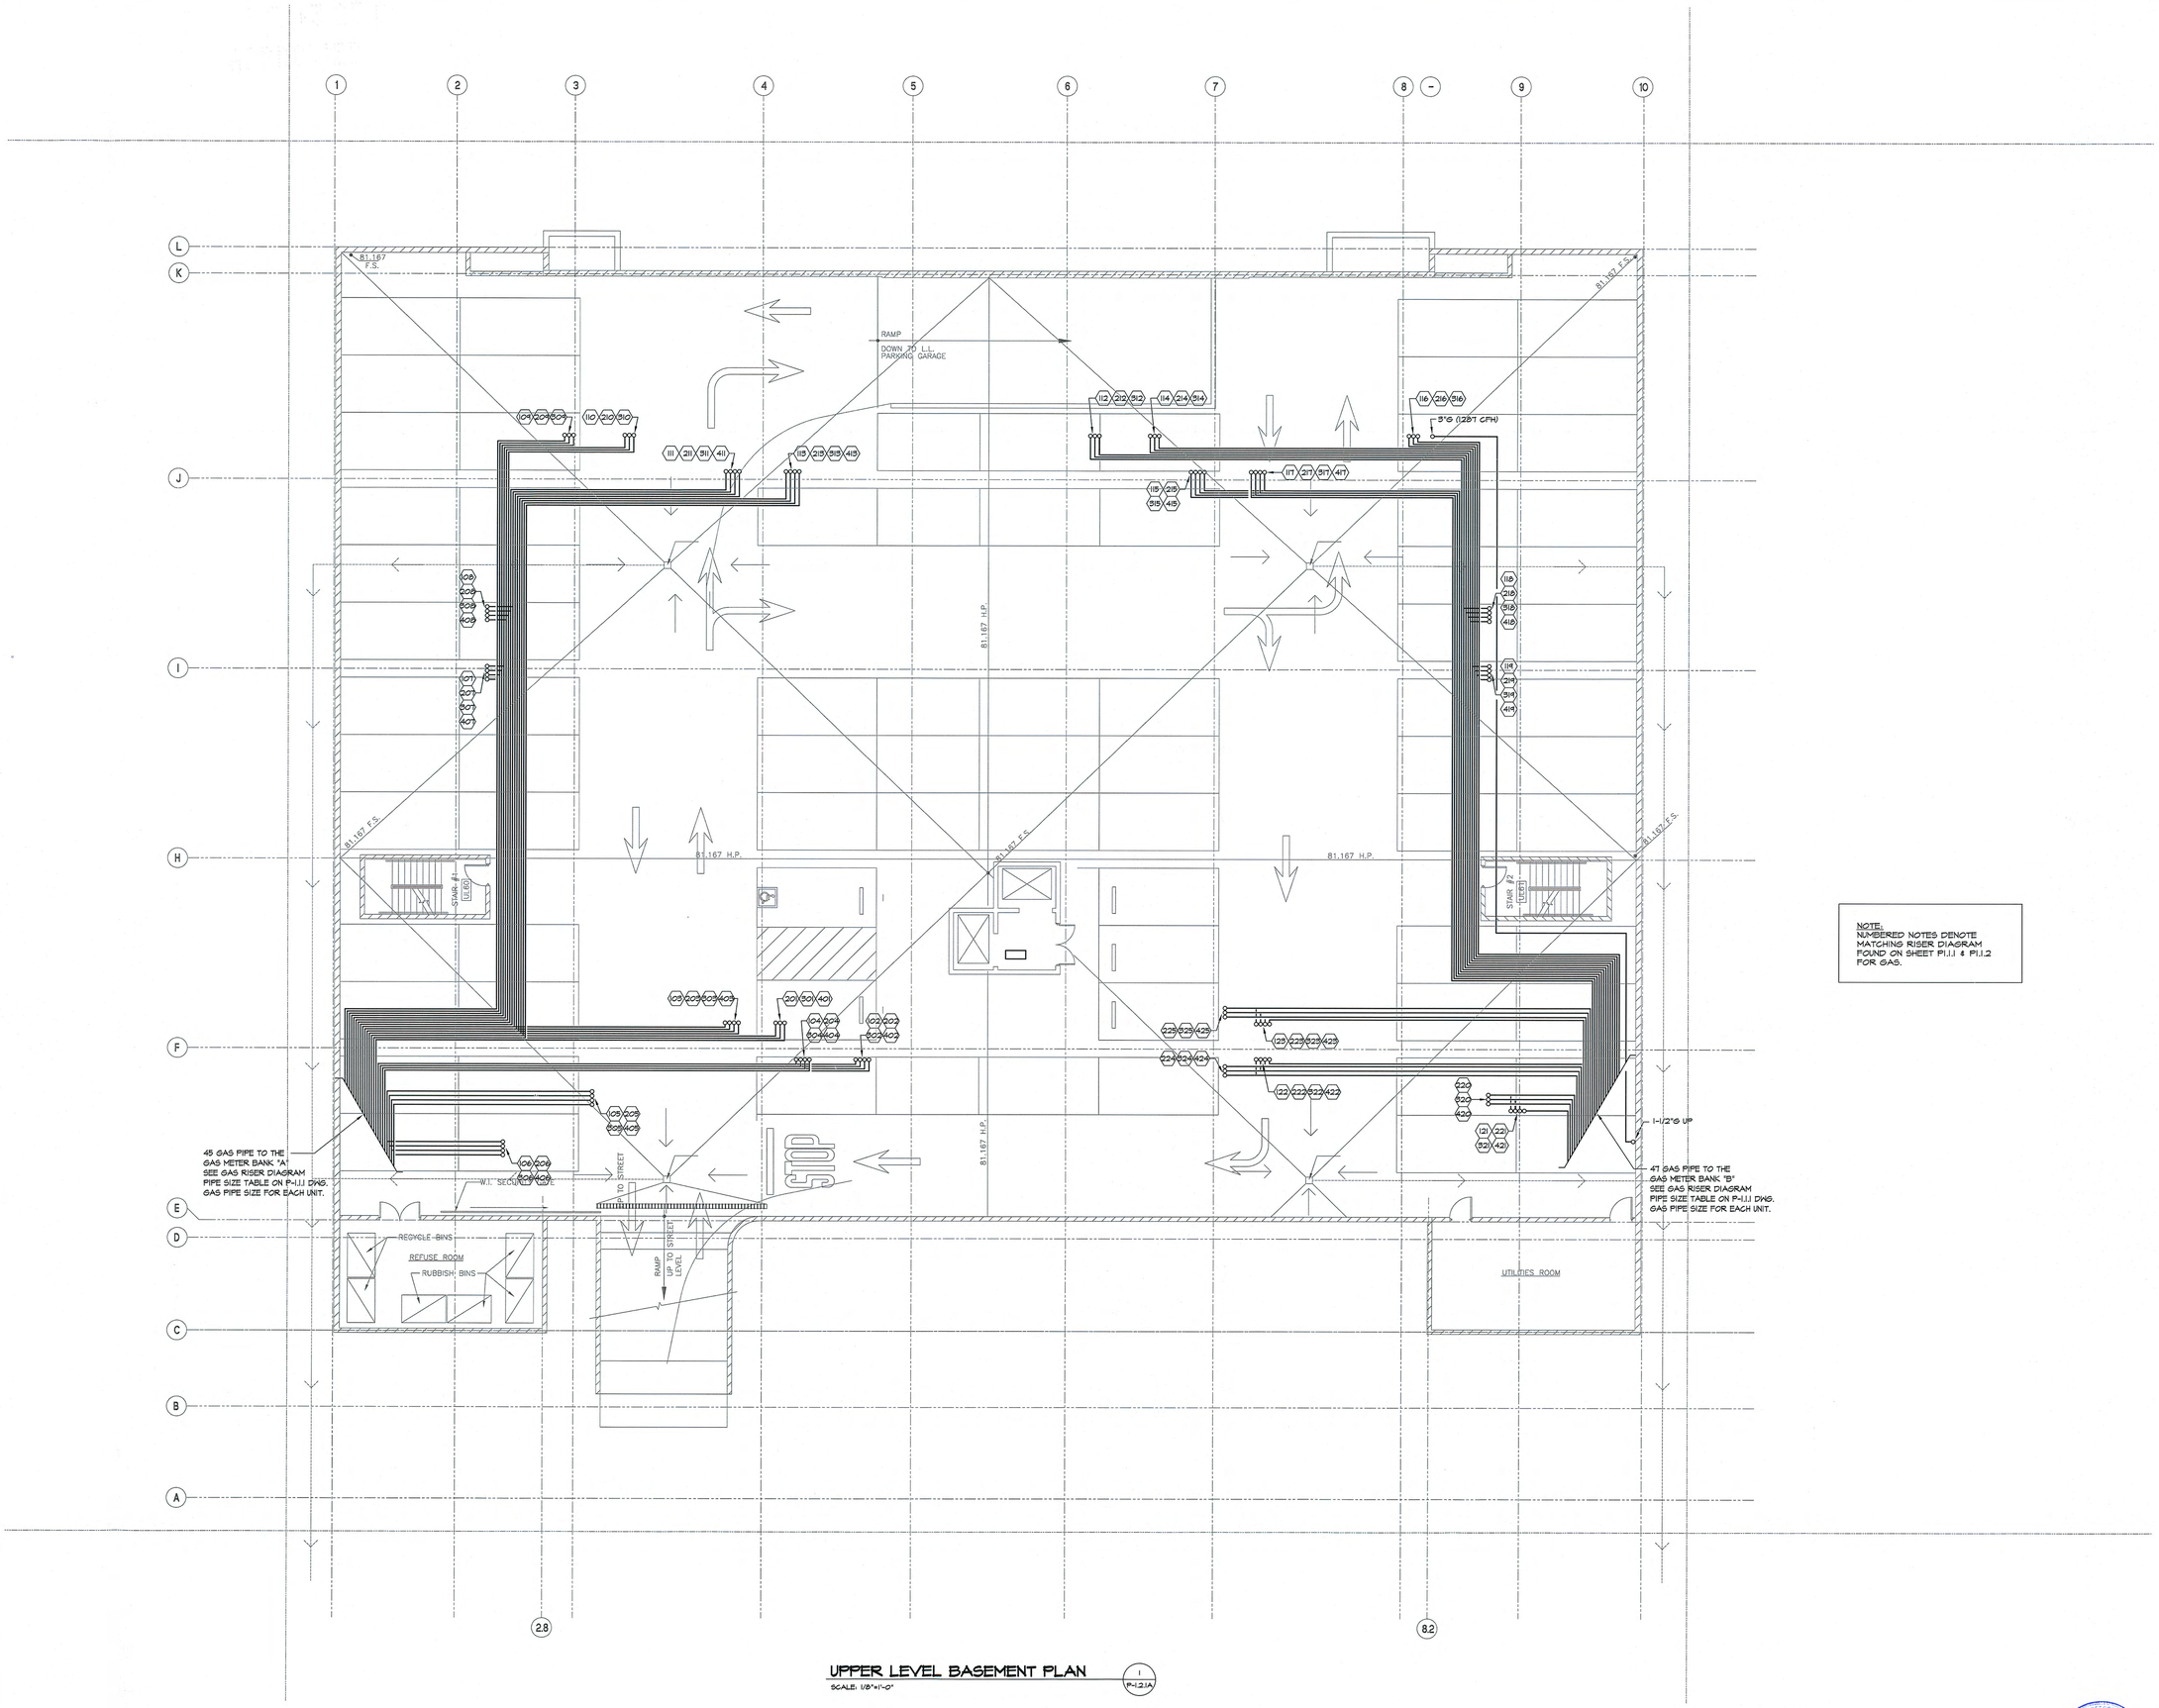

NOTE:
NUMBERED NOTES DENOTE MATCHING RISER DIAGRAM FOUND ON SHEET P1.1.1 & P1.1.2 FOR GAS.

UPPER LEVEL BASEMENT PLAN

SCALE: 1/8"=1'-0"

1 / P-1.2.1A

jag architecture
15 HUBBLE IRVINE
CALIFORNIA 92618
(949) 752-9333
FAX: (949) 752-1207

Saticoy Investment
PROPERTIES
LOS ANGELES, CALIFORNIA

APARTMENT BUILDING

20223-20237 SATICOY STREET
WINNETKA, CALIFORNIA

UPPER LEVEL
BASEMENT PLAN

DATE: 04-11-2006
DRAWN BY: HA
J&G NO. 030703
SCALE: AS NOTED
SHEET
P-1.2.1A

DAVAR & ASSOC.
CONSULTING ENGINEERS
12016 Telegraph Road, Suite 205
Santa Fe Springs, California 90670
Tel: (562) 777-8050 Fax: (562) 777-0133

11/10/08

ALL DRAWINGS AND WRITTEN MATERIAL APPEARING HEREIN CONSTITUTE THE ORIGINAL AND UNPUBLISHED WORK OF THE ARCHITECT AND THE SAME MAY NOT BE DUPLICATED, USED OR DISCLOSED WITHOUT THE WRITTEN CONSENT OF THE ARCHITECT.