DETAIL	SCALE: 1"=1'-0"	27
DETAIL	SCALE: 1"=1'-0"	22
DETAIL	SCALE: 1"=1'-0"	17
8'-0" MAX. RETAINING WALL	SCALE: NTS	12
4'-6" MAX. RETAINING WALL @ EXIST. BLDG.	SCALE: NTS	9
DETAIL	SCALE: 1 1/2"=1'-0"	5

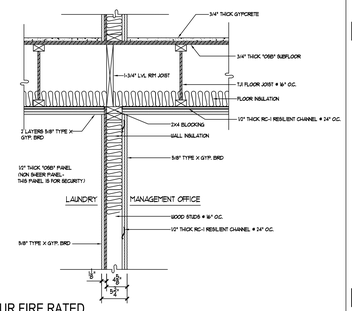

1 HOUR FIRE RATED
STC 50+ SOUND RATED

DETAIL	SCALE: 1"=1'-0"	26
DETAIL	SCALE: 1"=1'-0"	21
DETAIL	SCALE: 3"=1'-0"	16
6'-6" MAX. RETAINING WALL @ EXIST. BLDG.	SCALE: NTS	11
4'-6" MAX. RETAINING WALL	SCALE: NTS	8
FLOOR/WALL ASSEMBLY	SCALE: 1"=1'-0"	4

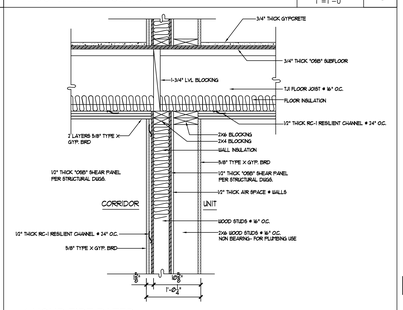

1 HOUR FIRE RATED
STC 50+ SOUND RATED @ BATH PLUMBING WALL

DETAIL	SCALE: 1"=1'-0"	25
DETAIL	SCALE: 1"=1'-0"	20
DETAIL	SCALE: 1 1/2"=1'-0"	15
6'-6" MAX RETAINING WALL	SCALE: NTS	10
6'-0" MAX. FENCE WALL	SCALE: NTS	7
FLOOR/WALL ASSEMBLY	SCALE: 1"=1'-0"	3

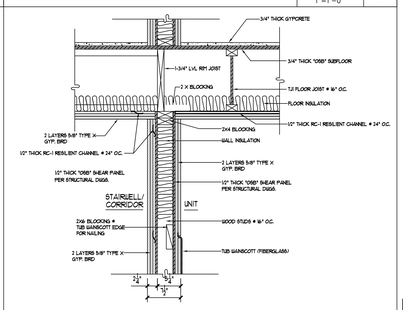

2 HOUR FIRE RATED
STC 50+ SOUND RATED @ UNITS 107,207,307,407,119,219,319,419

DETAIL	SCALE: 1"=1'-0"	24
DETAIL	SCALE: 1"=1'-0"	19
DETAIL	SCALE: 1 1/2"=1'-0"	14
FLOOR/WALL ASSEMBLY	SCALE: 1"=1'-0"	2

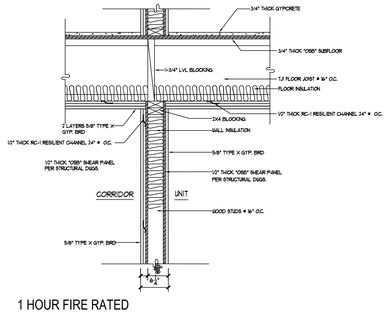

1 HOUR FIRE RATED
STC 50+ SOUND RATED

DETAIL	SCALE: 1"=1'-0"	23
DETAIL	SCALE: 1"=1'-0"	18
DETAIL	SCALE: 1"=1'-0"	13
WALL ASSEMBLY: TYP. BATHROOM PLAN	SCALE: 1"=1'-0"	6
FLOOR/WALL ASSEMBLY	SCALE: 1"=1'-0"	1

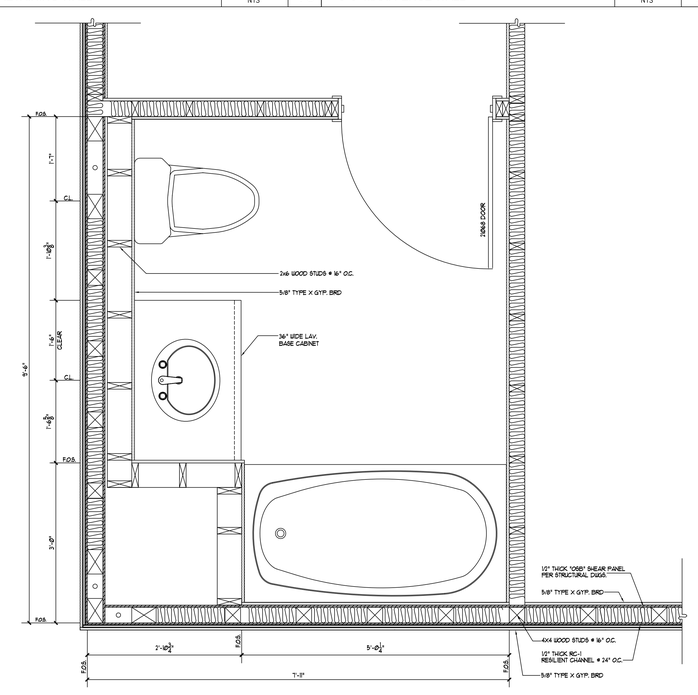

[redacted]N T

[redacted]

Saticoy Realty Investments, LLC

LOS ANGELES, CALIFORNIA

[redacted]

APARTMENT BUILDING

20223-20237 W. SATICOY STREET
WINNETKA, CALIFORNIA

[redacted]LE

WALL DETAILS

[redacted]

DATE: 21JAN2008

DRAWN BY: RM

SCALE: AS NOTED

SHEET

A-9

[redacted]